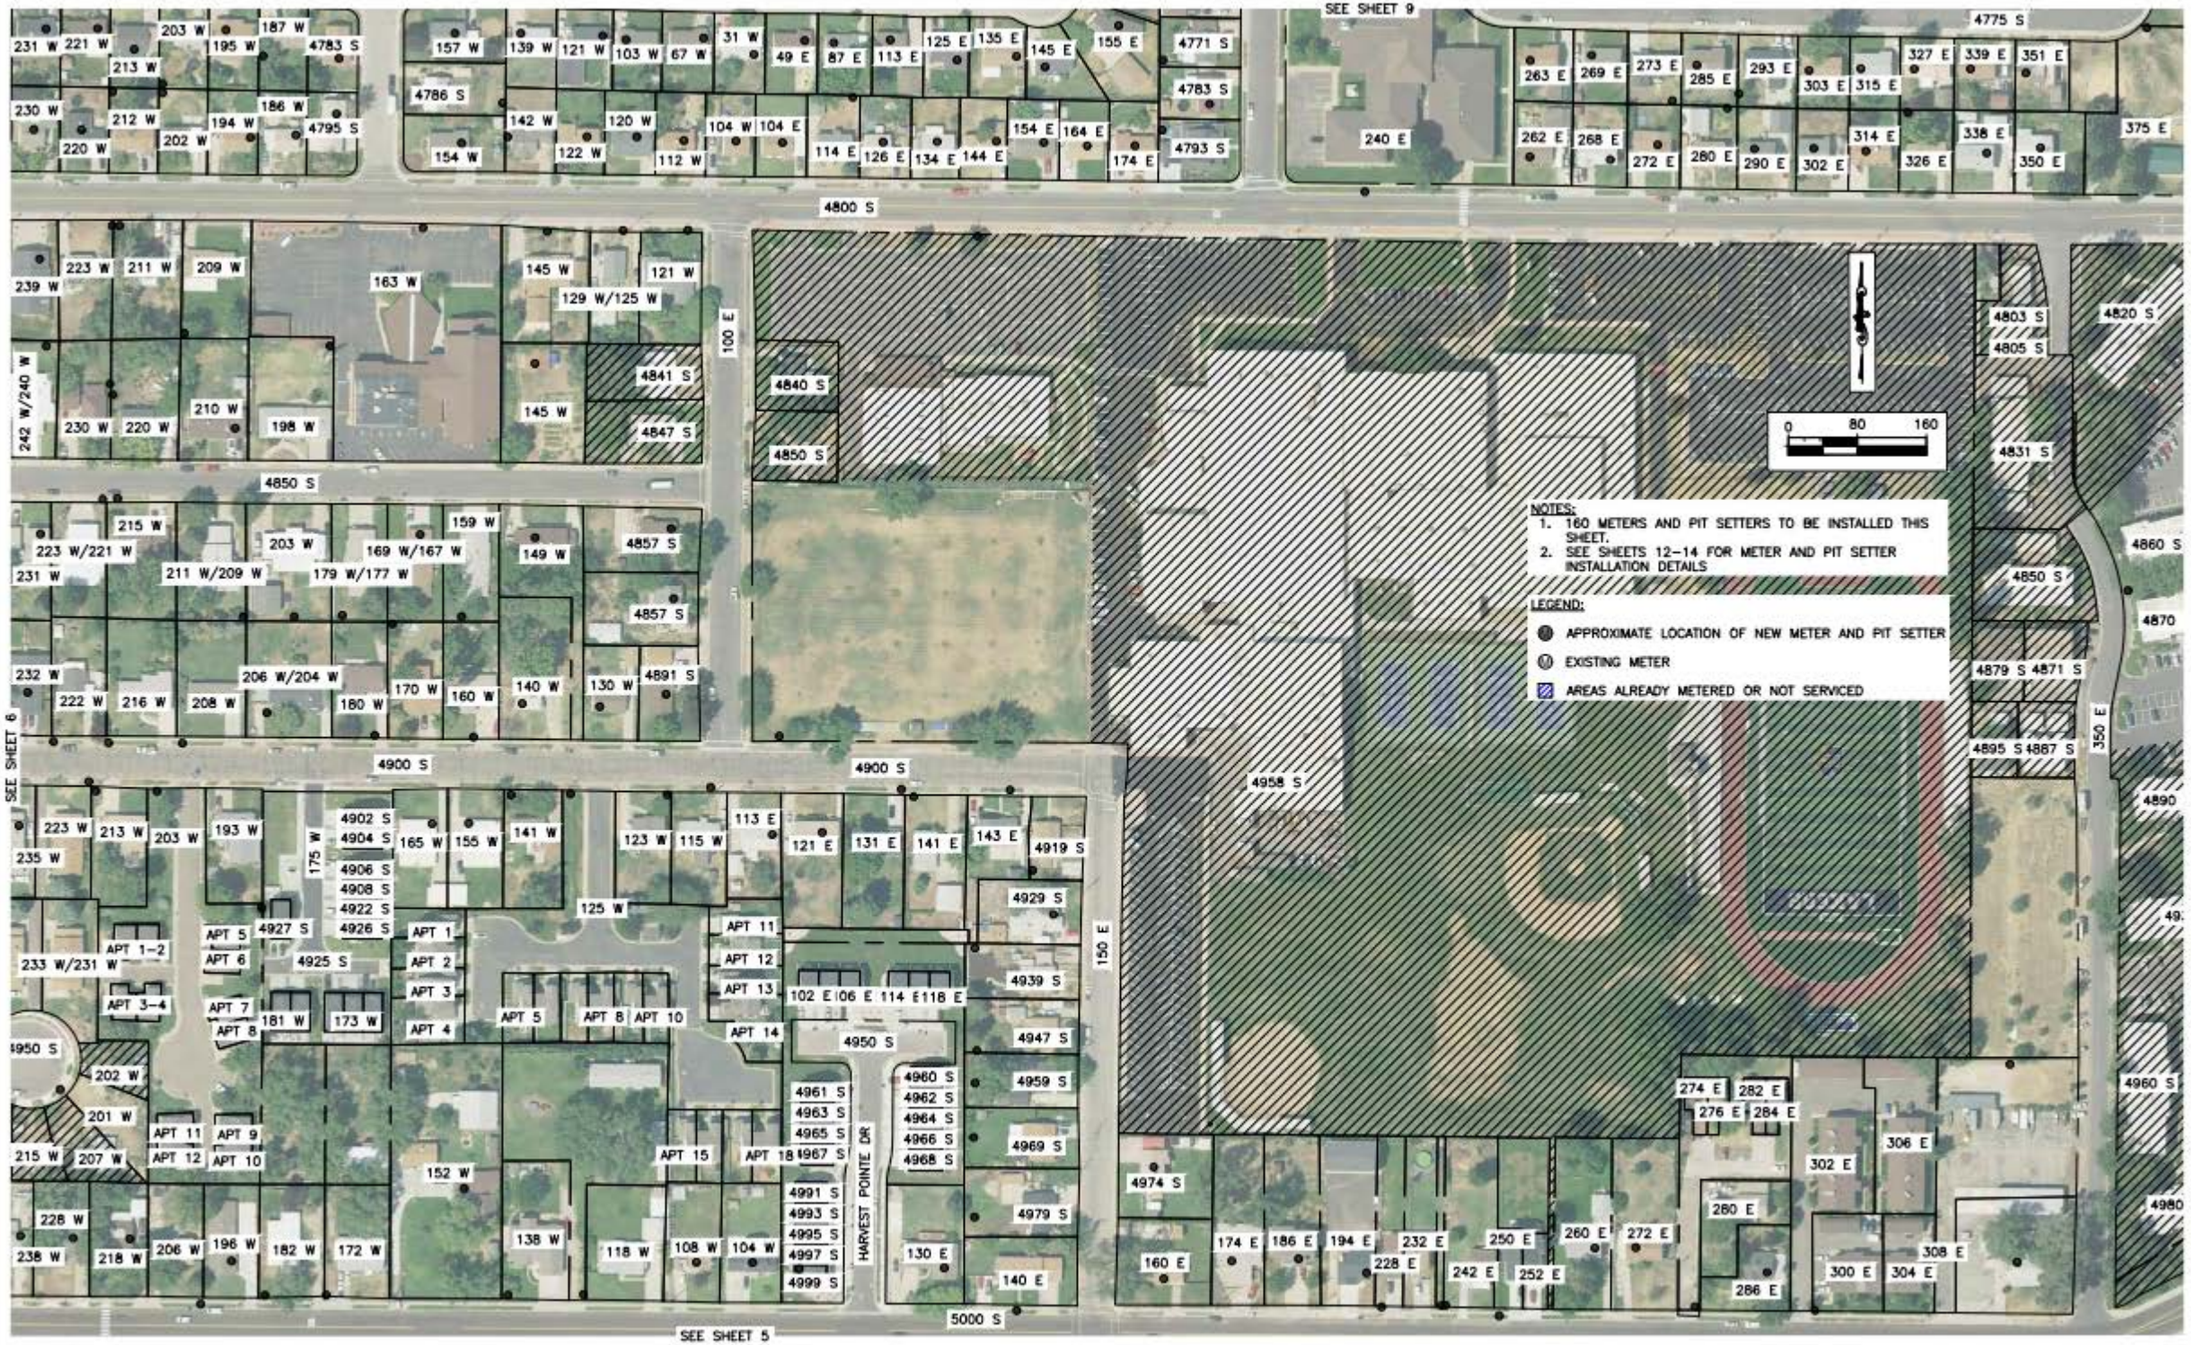

NO.	DESCRIPTION	BY	APP'D	DATE

SCALE: N.T.S.

WARNING 0 1/2 1 IF THIS BAR DOES NOT MEASURE 1" THEN DRAWING IS NOT TO SCALE.

DESIGNED: ----- DRAWN: ----- CHECKED: -----

SUBMITTED PROJECT ENGINEER ----- DATE -----

CONSTRUCTION SET DATE -----

PINEVIEW WATER SYSTEMS

DATE -----

SOUTH OGDEN CONSERVATION DISTRICT
WASHINGTON TERRACE METERING PROJECT

SHEET 7

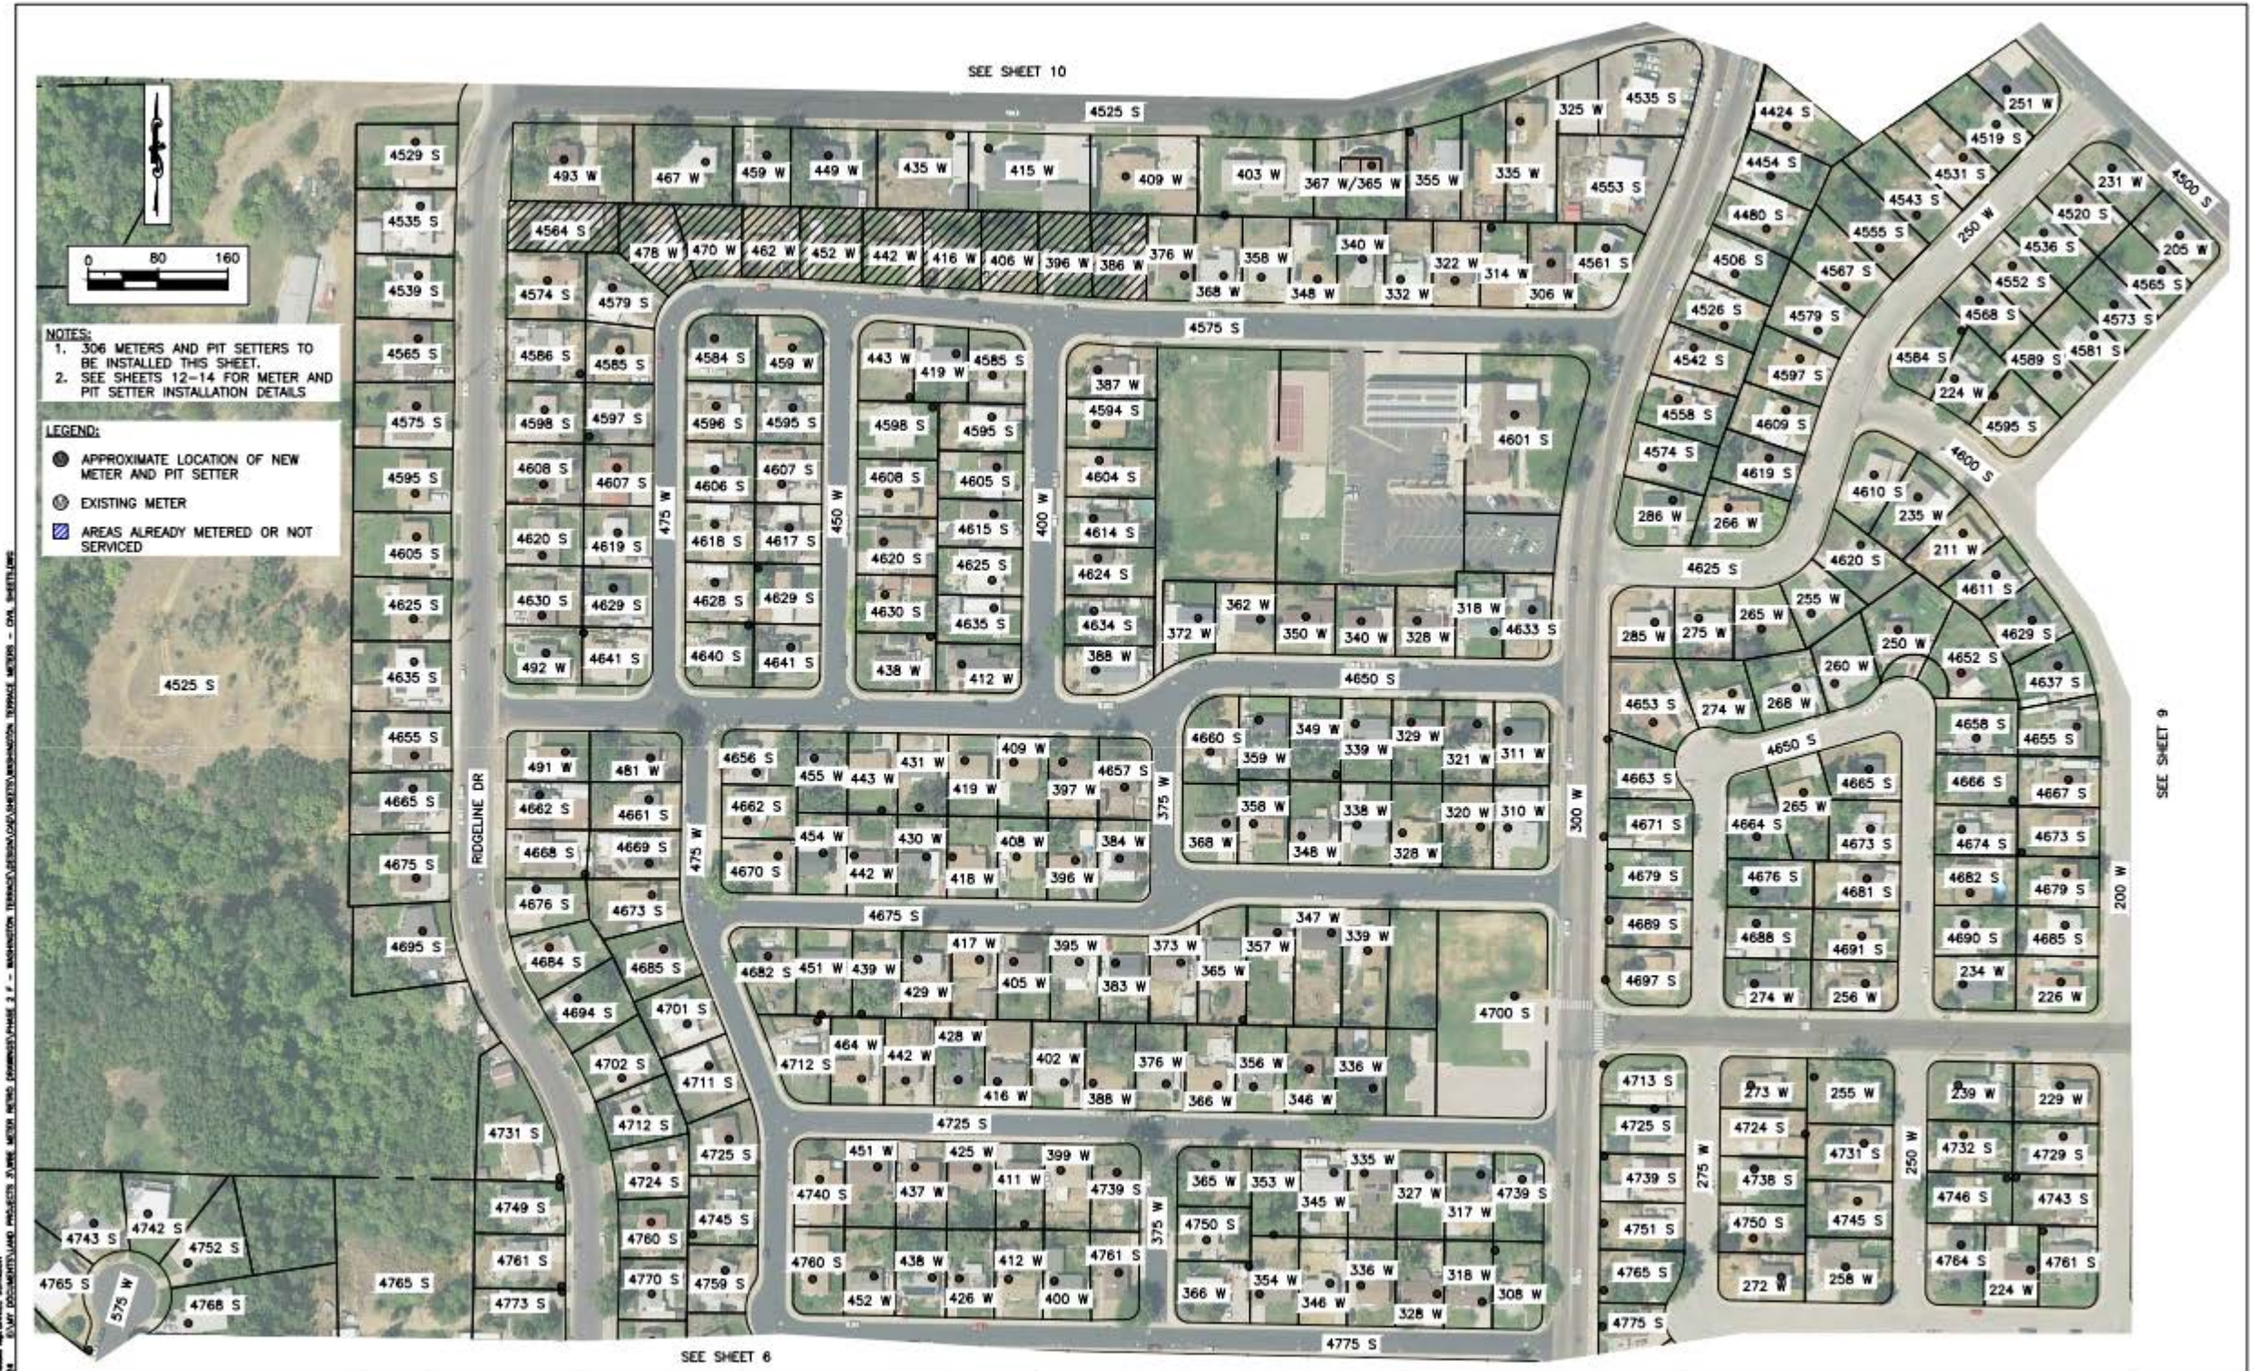

NO.	DESCRIPTION	BY	APP'D	DATE

SCALE: N.T.S.

WARNING 0 1/2 1
IF THIS BAR DOES NOT MEASURE 1" THEN DRAWING IS NOT TO SCALE.

DESIGNED _____
DRAWN _____
CHECKED _____

SUBMITTED
PROJECT ENGINEER _____ DATE _____

CONSTRUCTION SET
DATE _____

PINEVIEW WATER SYSTEMS

DATE _____

SOUTH OGDEN CONSERVATION DISTRICT
WASHINGTON TERRACE METERING PROJECT

SHEET 8

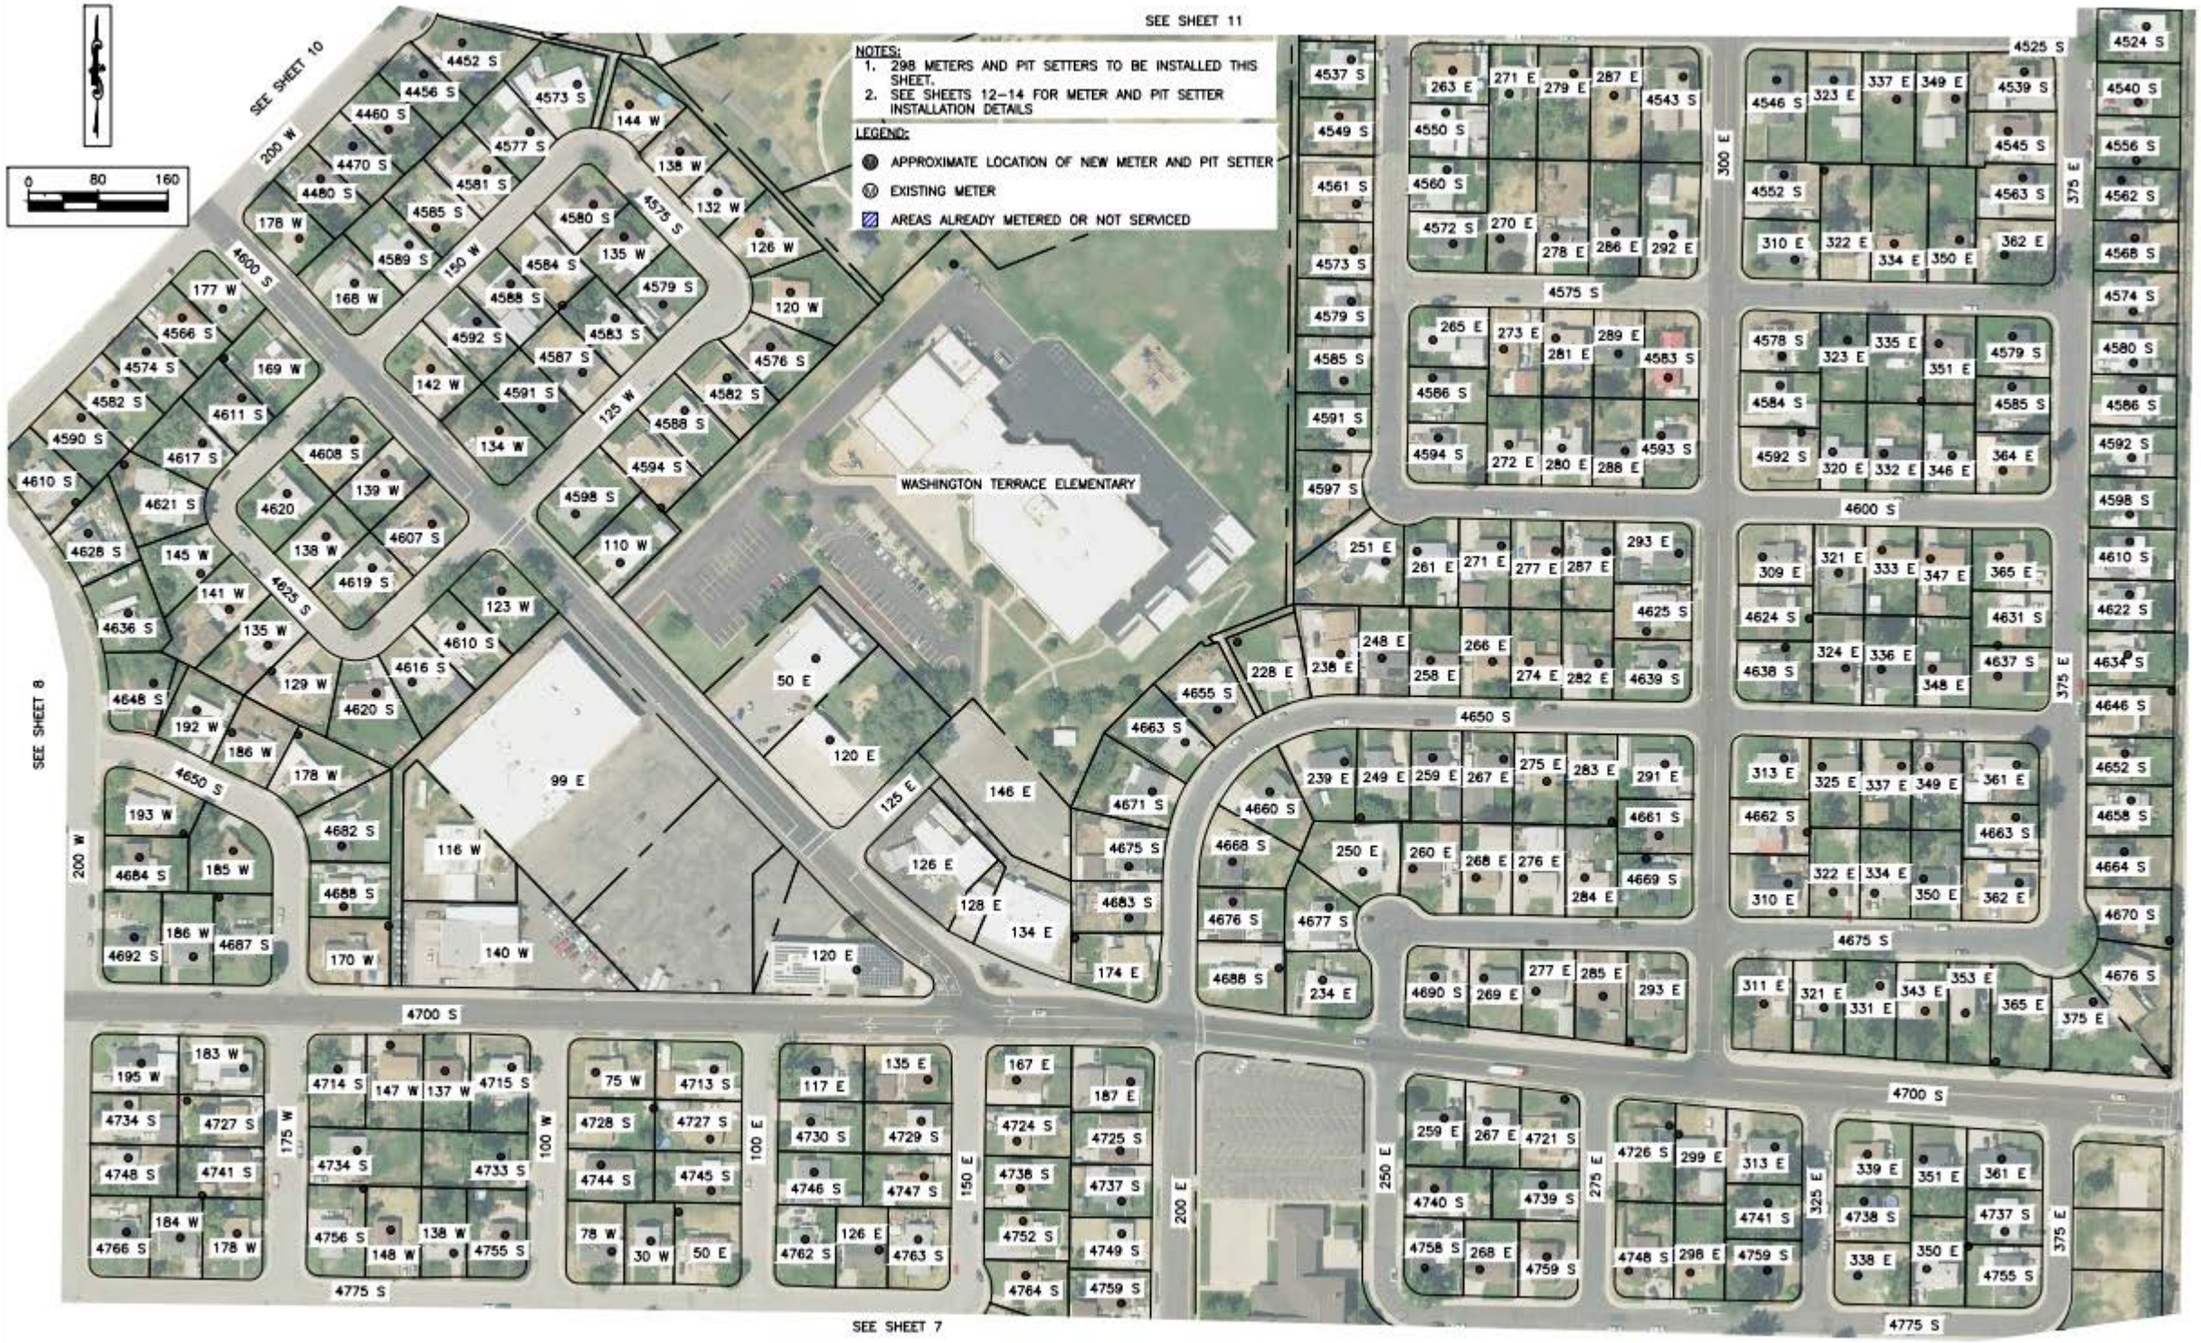

NO.	DESCRIPTION	BY	APR.	DATE

SCALE: N.T.S.

WARNING 0 1/2 1 IF THIS BAR DOES NOT MEASURE 1" THEN DRAWING IS NOT TO SCALE.

DESIGNED: ---- DRAWN: ---- CHECKED: ----

SUBMITTED
PROJECT ENGINEER DATE

CONSTRUCTION SET DATE

PINEVIEW WATER SYSTEMS

DATE

SOUTH OGDEN CONSERVATION DISTRICT
WASHINGTON TERRACE METERING PROJECT

SHEET 9