NOTES:
1. 194 – 1" METERS AND PIT SETTERS TO BE INSTALLED THIS SHEET.
2. SEE SHEETS 14–16 FOR METER AND PIT SETTER INSTALLATION DETAILS

LEGEND:
- APPROXIMATE LOCATION OF NEW METER AND PIT SETTER
- EXISTING METER
- AREAS ALREADY METERED OR NOT SERVICED

| NO. | DESCRIPTION | BY | APR | DATE |
|---|---|---|---|---|
| --- | --- | --- | --- | --- |
| --- | --- | --- | --- | --- |
SCALE: 1"=160'

WARNING 0 1/2 1
IF THIS BAR DOES NOT MEASURE 1" THEN DRAWING IS NOT TO SCALE.

DESIGNED DAN J
DRAWN DAN J
CHECKED ----

SUBMITTED
PROJECT ENGINEER DATE
CONSTRUCTION SET DATE

PINEVIEW WATER SYSTEMS

DATE

WEBER–BOX ELDER CONSERVATION DISTRICT
UNIT I METERING PROJECT – CENTER

PROFILE VIEW

SHEET 9

Plot Date:12/4/2024 PLOTTED BY DANIEL JOHNSON
Date Created: 8/15/2024 E:\MY DOCUMENTS\LAND PROJECTS 3\WBE METER RETRO DRAWINGS\PHASE 2 & - UNIT I\DESIGN\CAD\SHEETS\CENTER\UNIT I METERS - CIVIL SHEETS - CENTER.DWG

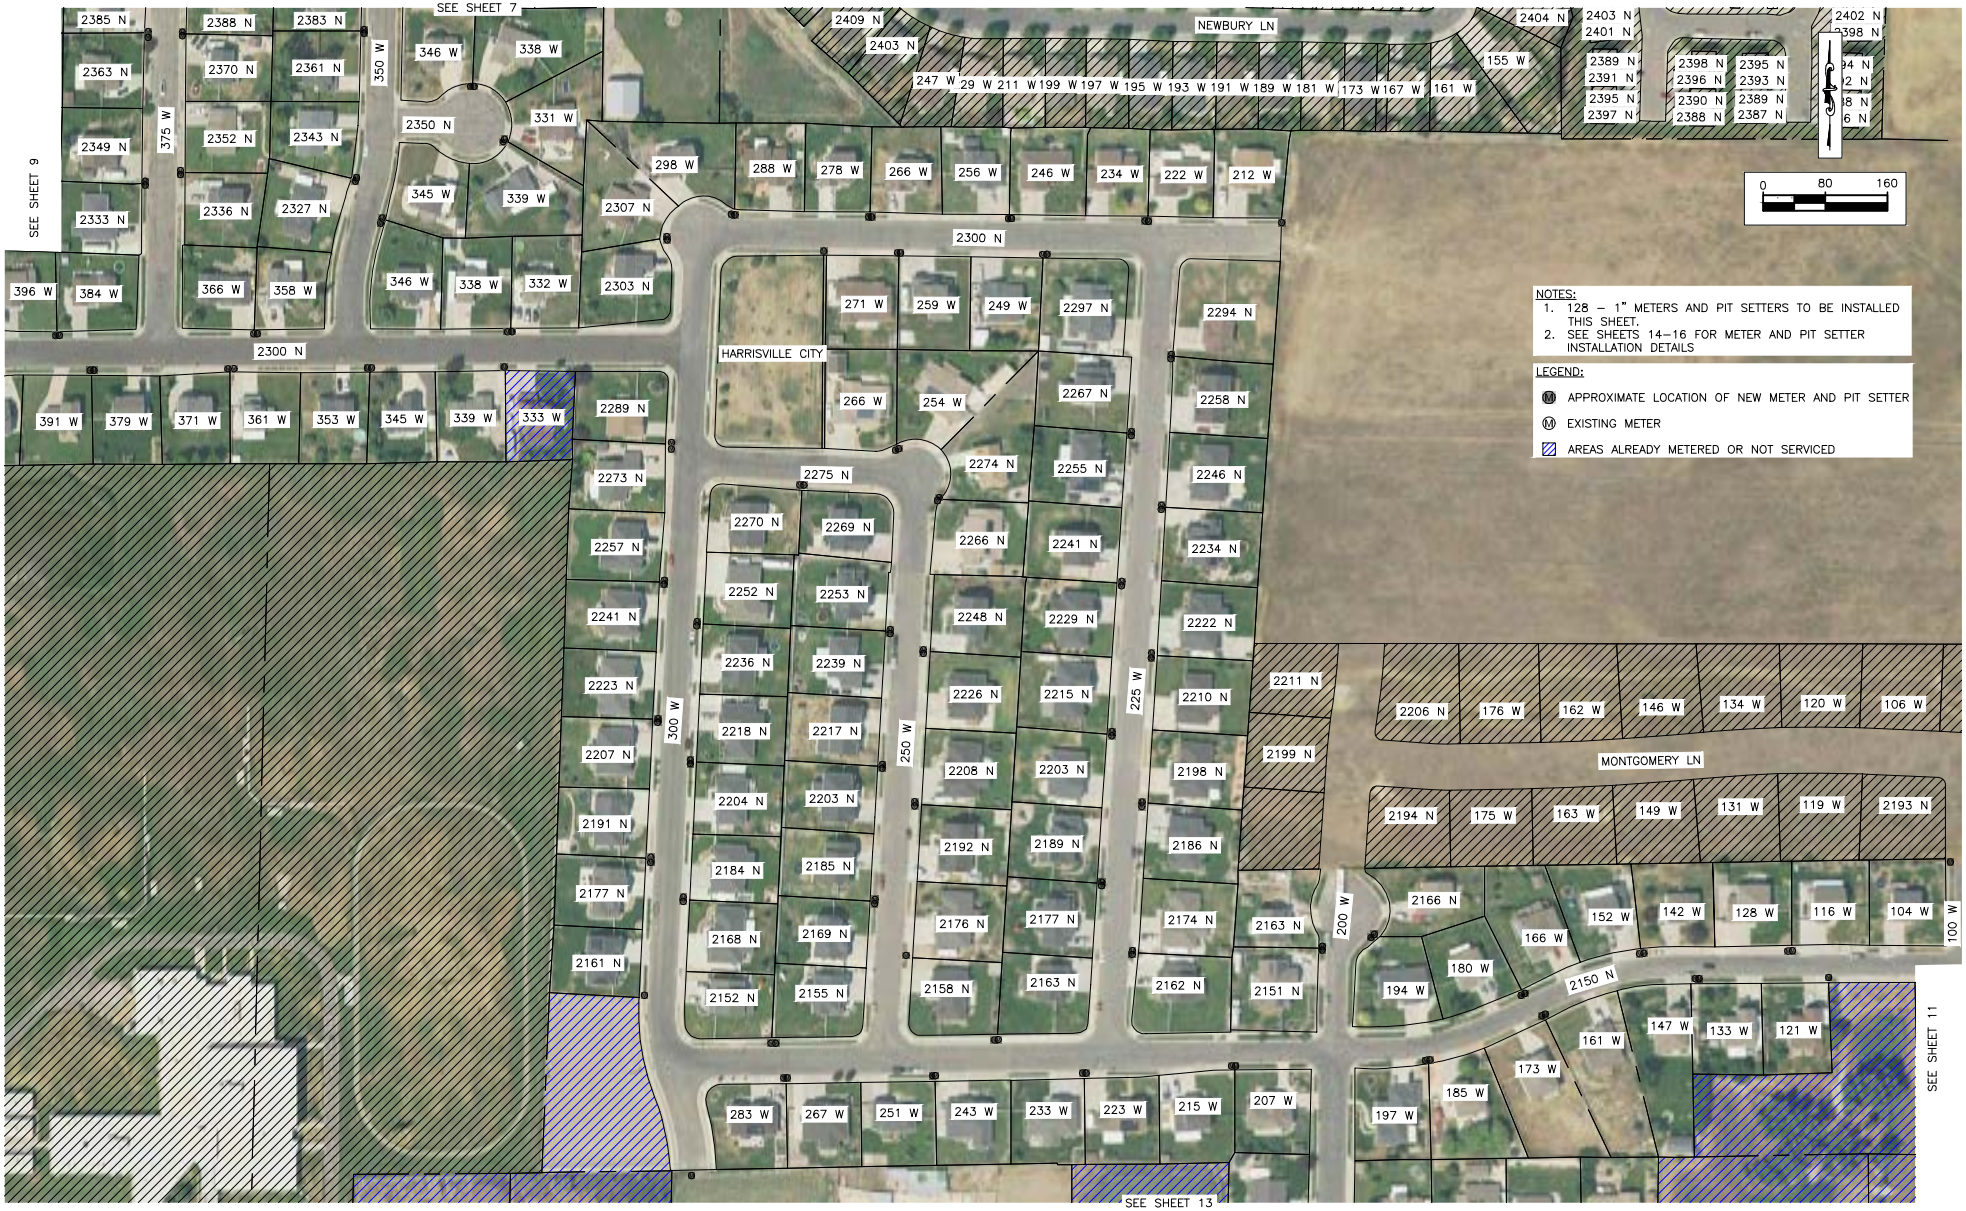


| NO. | DESCRIPTION | BY | APR | DATE |
|---|---|---|---|---|
| --- | --- | --- | --- | --- |
| --- | --- | --- | --- | --- |
SCALE: 1"=160'

WARNING
0 1/2 1
IF THIS BAR DOES NOT MEASURE 1" THEN DRAWING IS NOT TO SCALE.

DESIGNED DAN J
DRAWN DAN J
CHECKED ----

SUBMITTED
PROJECT ENGINEER DATE
CONSTRUCTION SET DATE

PINEVIEW WATER SYSTEMS

DATE

WEBER–BOX ELDER CONSERVATION DISTRICT
UNIT I METERING PROJECT – CENTER

PROFILE VIEW

SHEET 10

Plot Date:12/4/2024 Plotted By:DANIEL JOHNSON
Date Created: 8/15/2024 E:\MY DOCUMENTS\LAND PROJECTS 3\WBE METER RETRO DRAWINGS\PHASE 2 & - UNIT I\DESIGN\CAD\SHEETS\CENTER\UNIT I METERS - CIVIL SHEETS - CENTER.DWG

NOTES:

1. 112 – 1" METERS AND PIT SETTERS TO BE INSTALLED THIS SHEET.
2. 4 – 1½" METERS AND PIT SETTERS TO BE INSTALLED THIS SHEET.
3. 2 – 2" METERS AND PIT SETTERS TO BE INSTALLED THIS SHEET.
4. SEE SHEETS 14–16 FOR METER AND PIT SETTER INSTALLATION DETAILS

LEGEND:

- (M) APPROXIMATE LOCATION OF NEW METER AND PIT SETTER
- (M) EXISTING METER
- AREAS ALREADY METERED OR NOT SERVICED

| NO. | DESCRIPTION | BY | APR | DATE |
|---|---|---|---|---|
| --- | --- | --- | --- | --- |
| --- | --- | --- | --- | --- |
SCALE: 1"=160'

WARNING 0 1/2 1 IF THIS BAR DOES NOT MEASURE 1" THEN DRAWING IS NOT TO SCALE.

DESIGNED DAN J
DRAWN DAN J
CHECKED ----

SUBMITTED
PROJECT ENGINEER DATE
CONSTRUCTION SET DATE

PINEVIEW WATER SYSTEMS

DATE

WEBER–BOX ELDER CONSERVATION DISTRICT
UNIT I METERING PROJECT – CENTER

PROFILE VIEW

SHEET 11

Plot Date:12/4/2024 Plotted By:DANIEL JOHNSON
Date Created: 8/15/2024 E:\MY DOCUMENTS\LAND PROJECTS 3\WBE METER RETRO DRAWINGS\PHASE 2 & - UNIT I\DESIGN\CAD\SHEETS\CENTER\UNIT I METERS - CIVIL SHEETS - CENTER.DWG